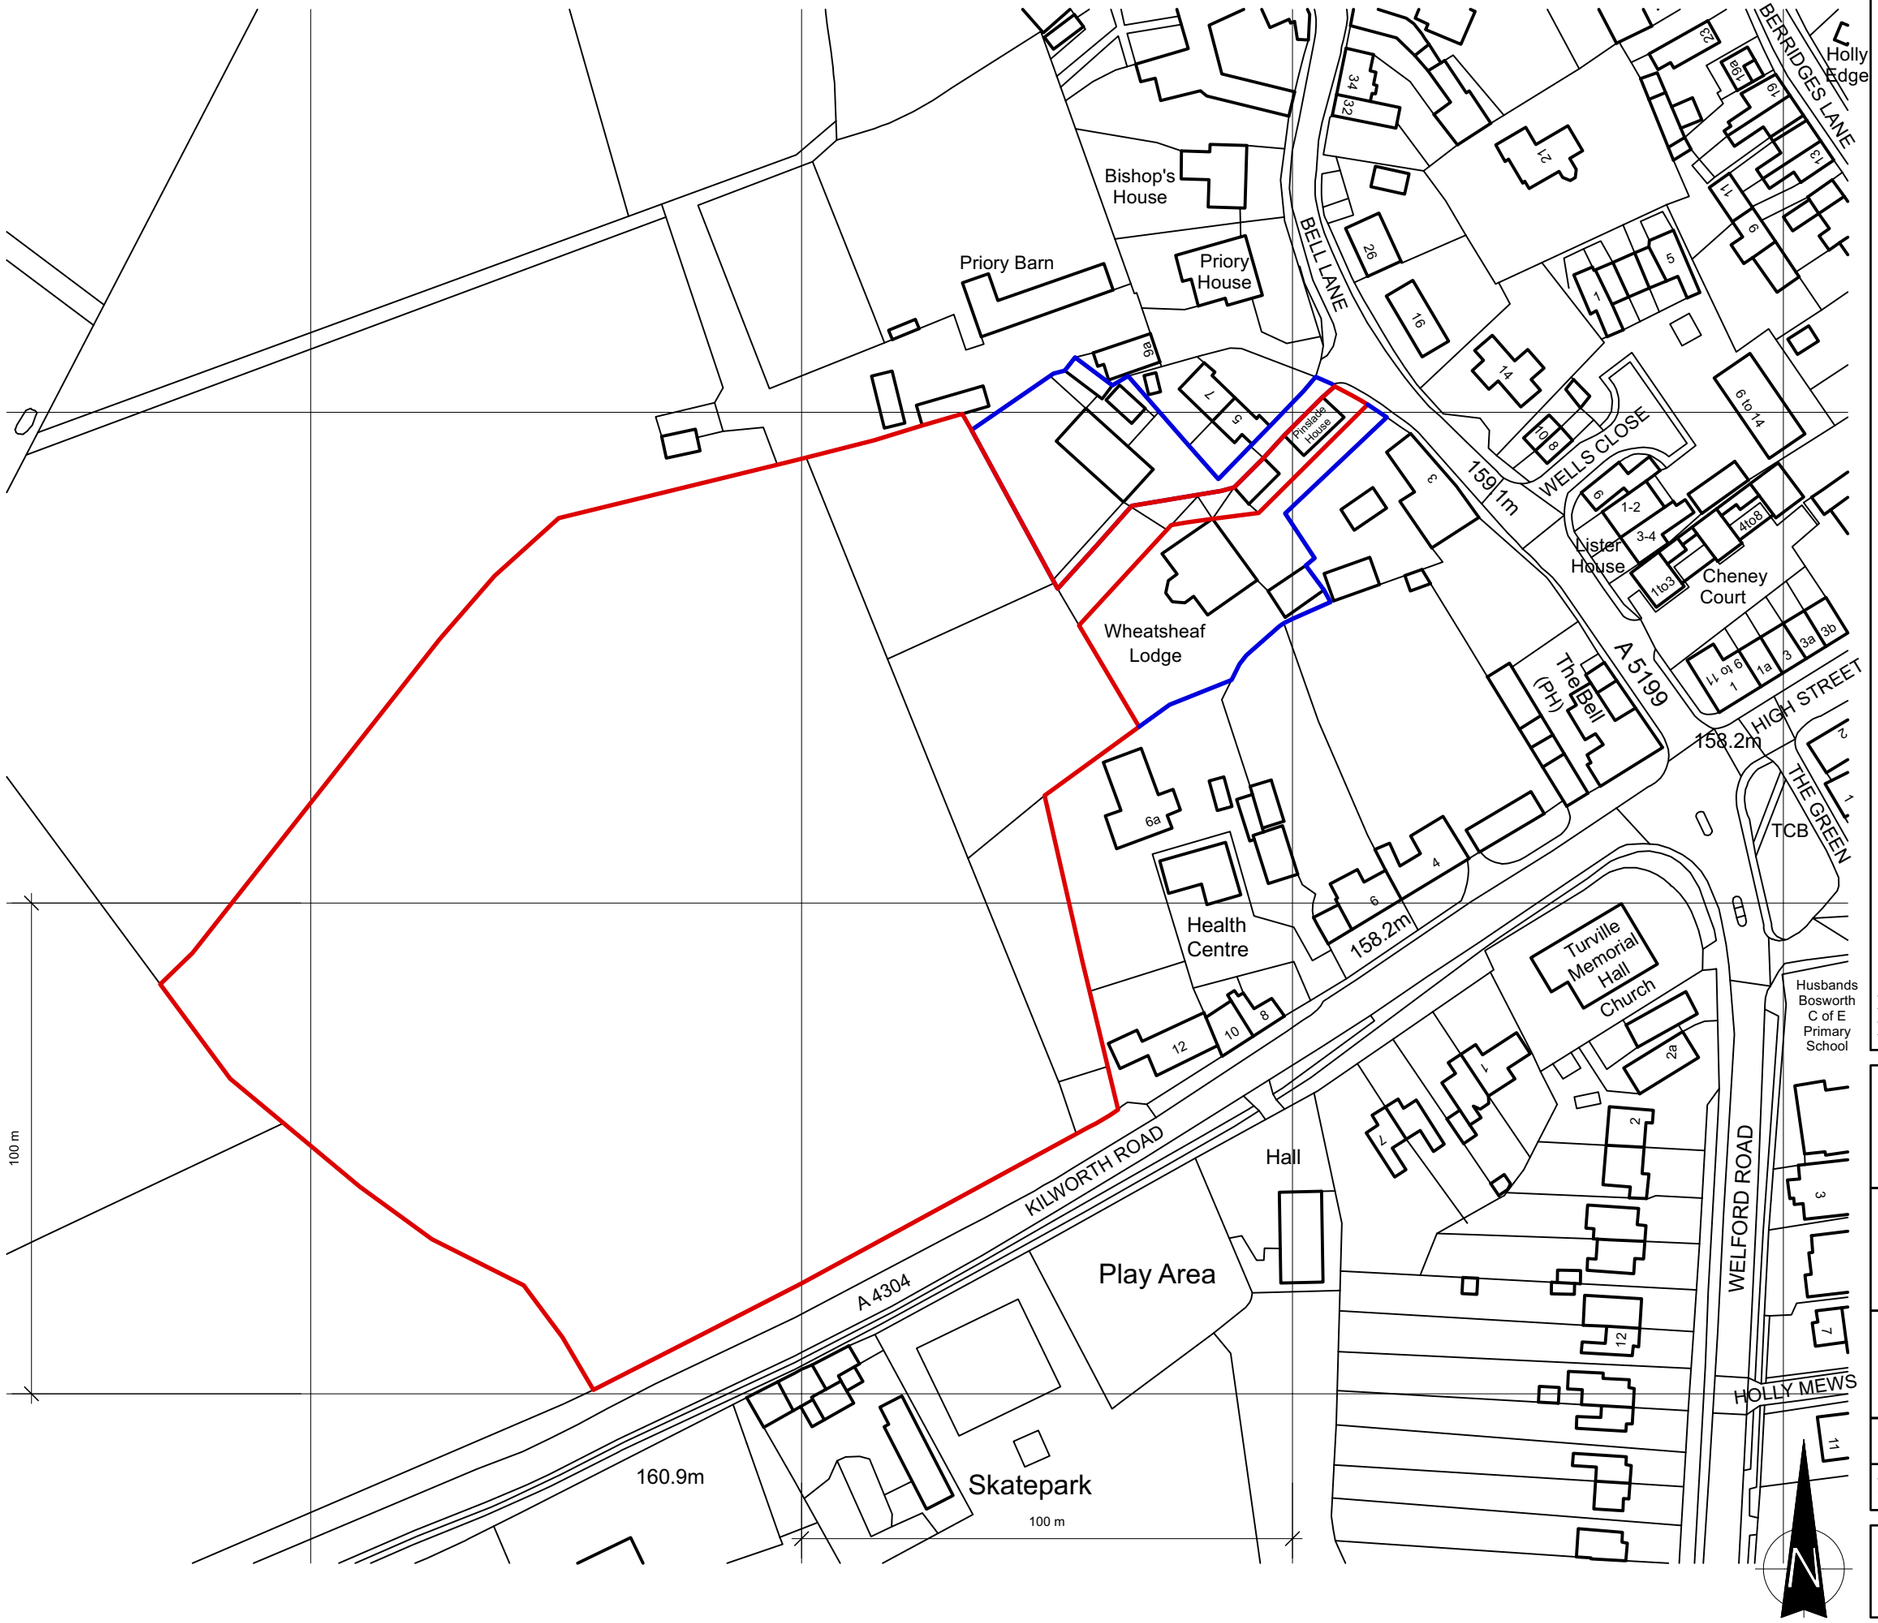

-20 -10 0 10 20 30 40 50 60 70 80

metres
1:1250

Pre-Application Enquiry

Based on Ordnance Survey Electronic Plan information obtained on 6th December 2023

Existing Approximate Site Boundaries indicated in Red

Total Area of Site

24,259.075 sqm - 2.426 hectares - 5.994 acres

Other land owned by the applicant indicated in Blue

Site Boundaries Subject to Legal Title Search and Approval by Landowners Solicitors

Also Based on Topographical Site Survey information by Greenhatch Group Surveys on 26th June 2024, drawing number GH21333 - 51211_T rev 0

PRE-1 - Pre-Application Enquiry Issue.	TJC	01.08.24
ISSUE PURPOSE / AMENDMENTS	DWN	DATED

DRAWING TITLE

Site Location Plan

JOB TITLE

Land at Bell Lane and A4304 Kilworth Road, Husbands Bosworth, Leicestershire, LE17 6LA

DRAWING NUMBER

23011-100-PRE-1

SCALE (A3)	1:1250	DATE	25.07.24
DRAWN	TJC	CHECKED	NB

Figured dimensions must be taken in preference to scaled dimensions and any discrepancies or errors are to be referred to the Architect. Contractors, sub-contractors and suppliers must verify all dimensions on site before commencing work or producing any workshop drawings, Copyright Reserved©