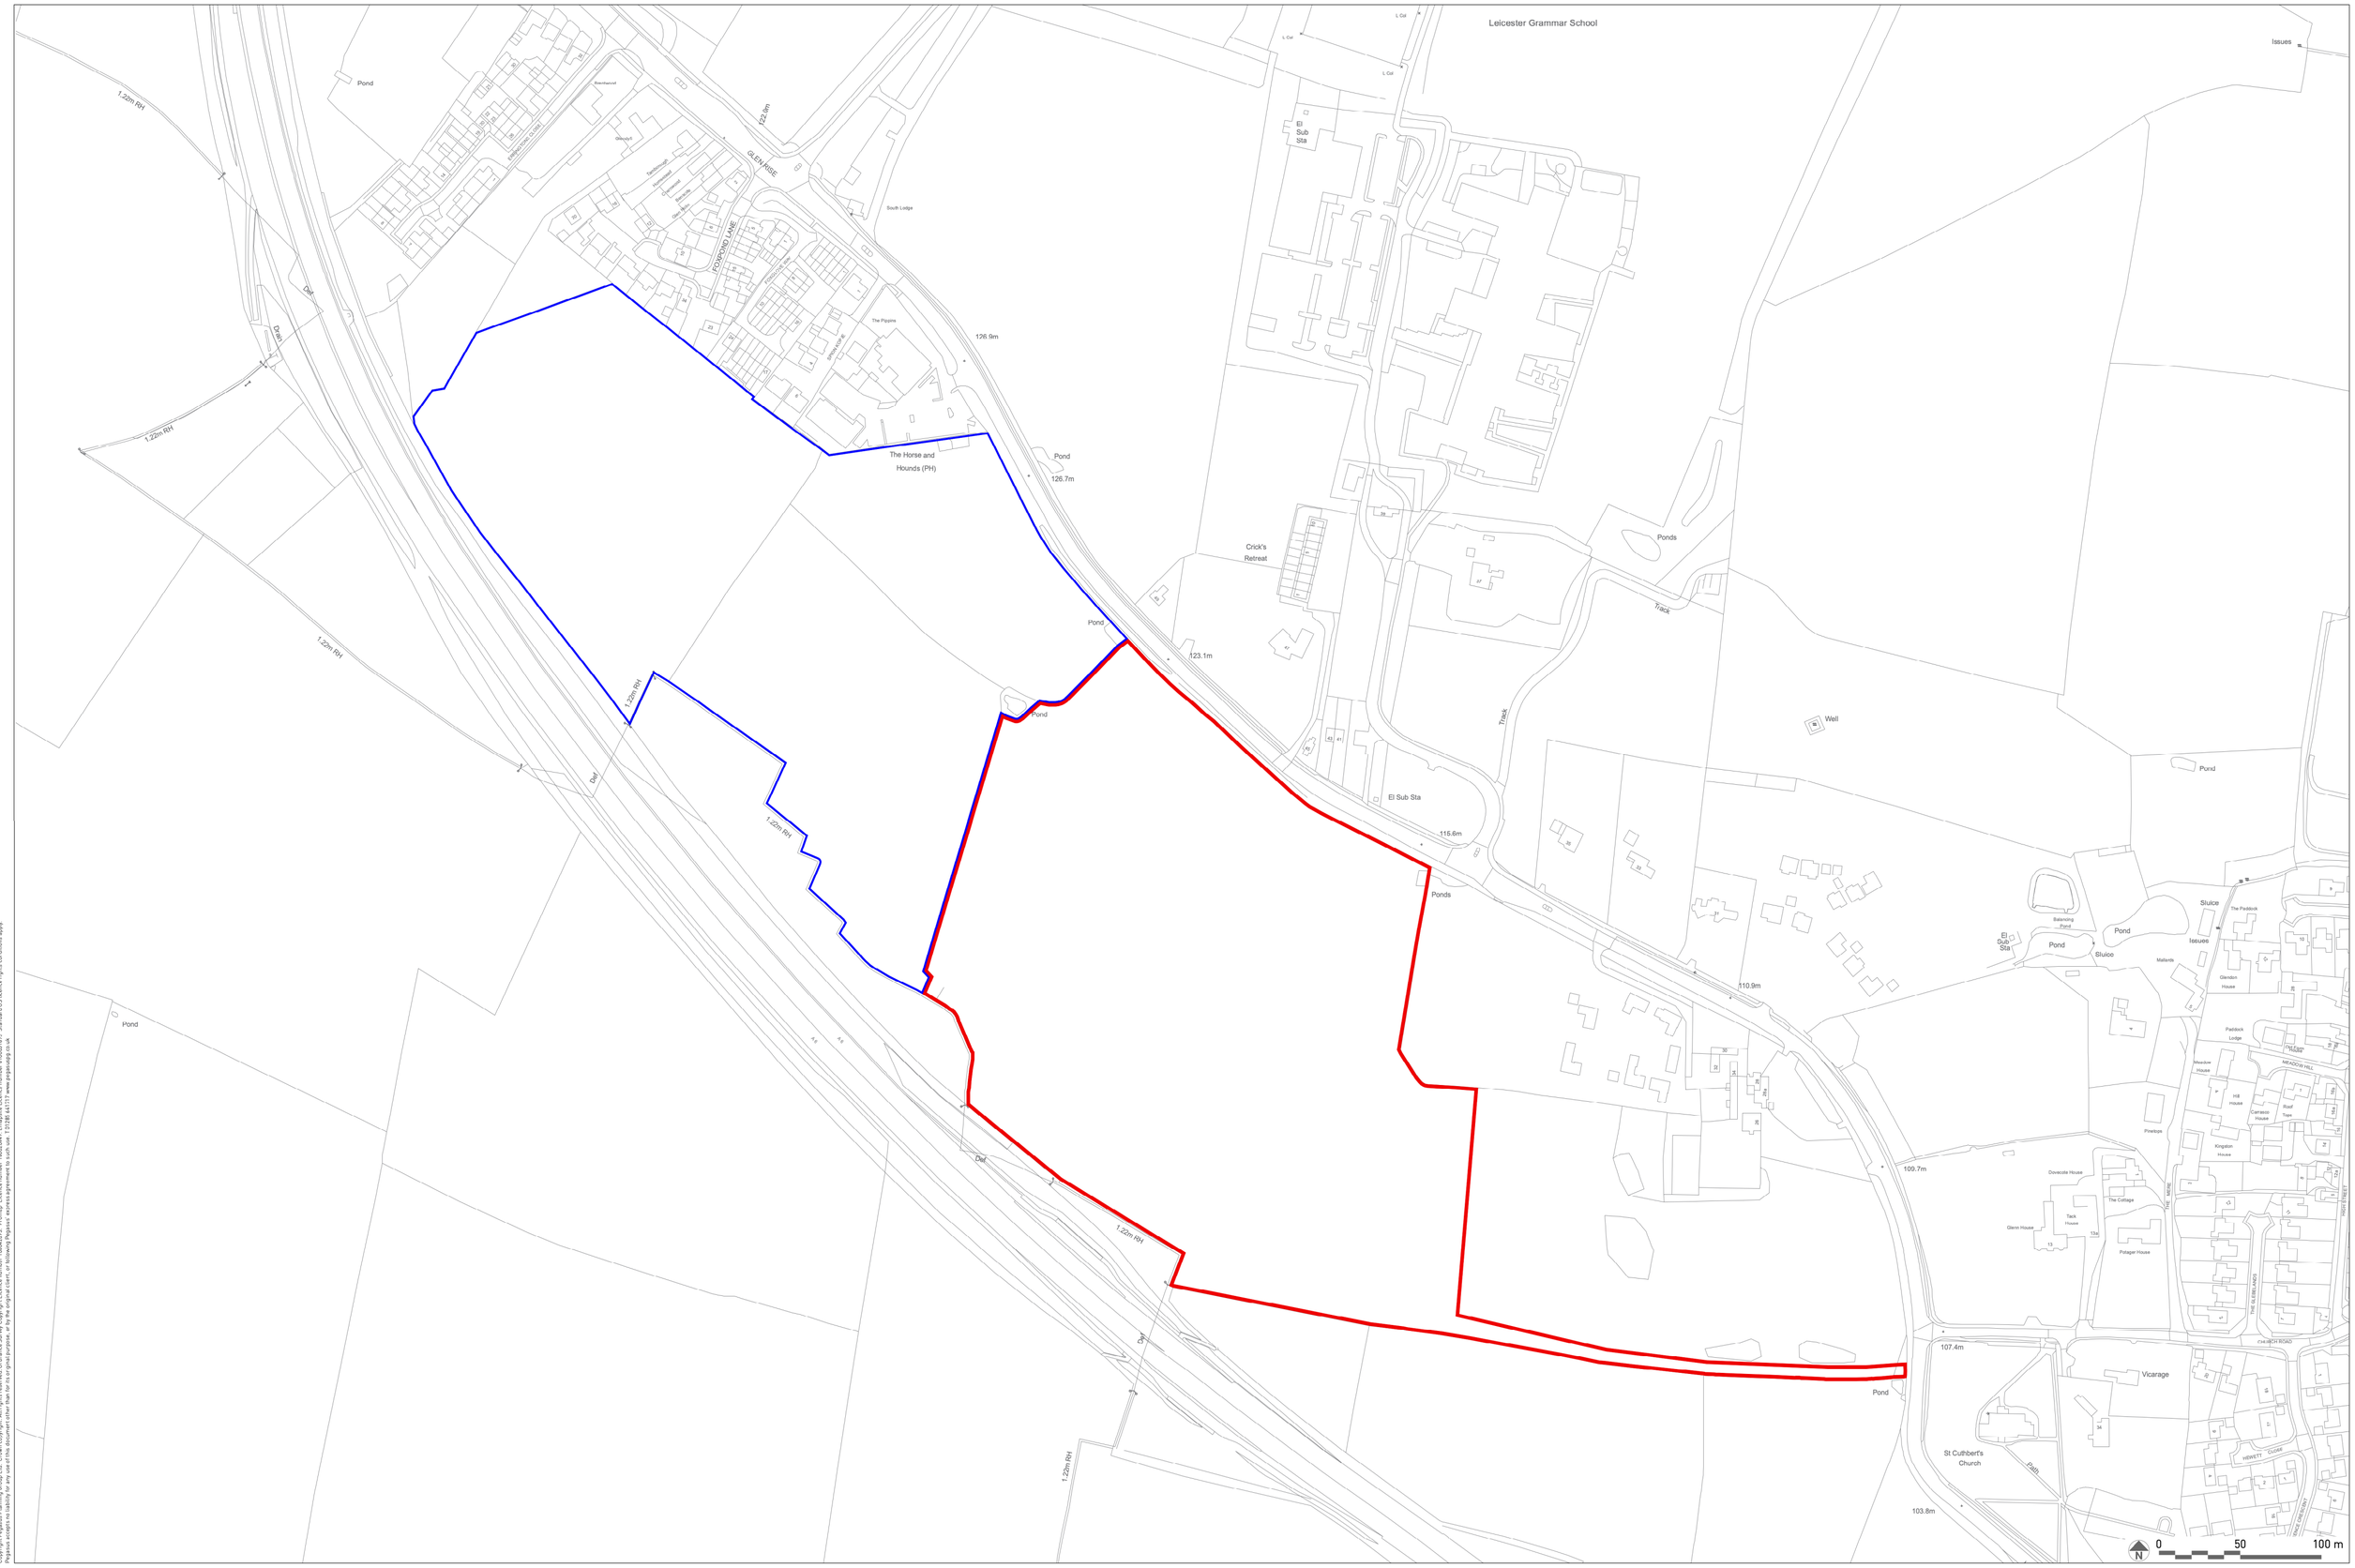

Copyright Pegasus Planning Group Ltd. Crown copyright. All rights reserved. Ordnance Survey Copyright Licence number 100042093. Promap Licence number 100020449. Emapsite Licence number 100031673. Sanderson OS Licence rights and data apply.
Pegasus accepts no liability for any use of this document other than for its original purpose, or by the original client, or following Pegasus' express agreement to such use. T 01285 641717 www.pegasusgp.co.uk

Planning | **Design** | **Environment** | **Economics** | **Heritage**
East Midlands
www.pegasusgroup.co.uk

Land off London Road, Great Glen, Leicestershire – **Site Location Plan**

PEGASUS GROUP

| Drawn by: AW | Approved by: - | Date: 29/04/25 | Scale: 1:2,500 @ A2 | DRG: P25_0909_DE_00 Sheet No: 02 Rev: - | Client: David Wilson Homes |